NUCOR®
BUILDINGS GROUP

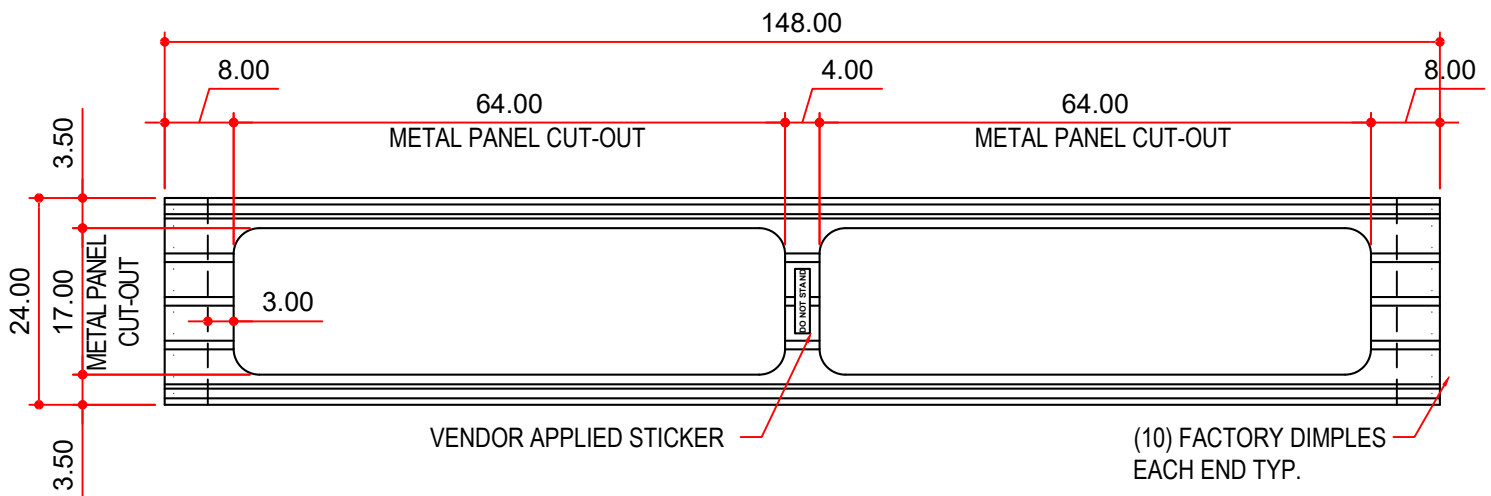| MASTER PART MARK	VIN	AVAILABLE THICKNESS	YIELD MIN.	BLANK LENGTH	BLANK WIDTH	WEIGHT (LBS)
H5240	A	N/A	N/A	148.00	N/A	52.00

USED WITH THE FOLLOWING
SECONDARY SPACING:
(3) 4'-0" SPACES
(4) 3'-0" SPACES
(6) 2'-0" SPACES

NOTE:
INSULATED TRANSLUCENT
PANELS UTILIZE DOUBLE LAYER
OF FIBERGLASS PANEL

NOTES: BUYOUT
   1) THIS UNIT **DOES NOT** HAVE A UL90 RATING & FLORIDA APPROVAL.
   2) A PURCHASE REQUEST MAY BE REQUIRED FOR THIS PART. CHECK WITH YOUR PURCHASING DEPARTMENT.

AVAILABLE COLORS
PW ONLY