NUCOR BUILDINGS GROUP

SPS-

PIPE STRUT w/ KNIFE PLATE (6" PIPE)

MASTER PART MARK	VIN	AVAILABLE THICKNESS	YIELD MIN.	BLANK LENGTH	BLANK WIDTH	WEIGHT (LBS)
SPS-	C	N/A	N/A	VARIES	N/A	VARIES

SUB PART MARK	VIN	AVAILABLE THICKNESS	YIELD MIN.	BLANK LENGTH	BLANK WIDTH	WEIGHT (LBS)
PIP06	N/A	0.134 / 0.188	42 KSI	VARIES	6.625	VARIES
(2) SUB02	N/A	0.500	55 KSI	6.25	10.000	8.85

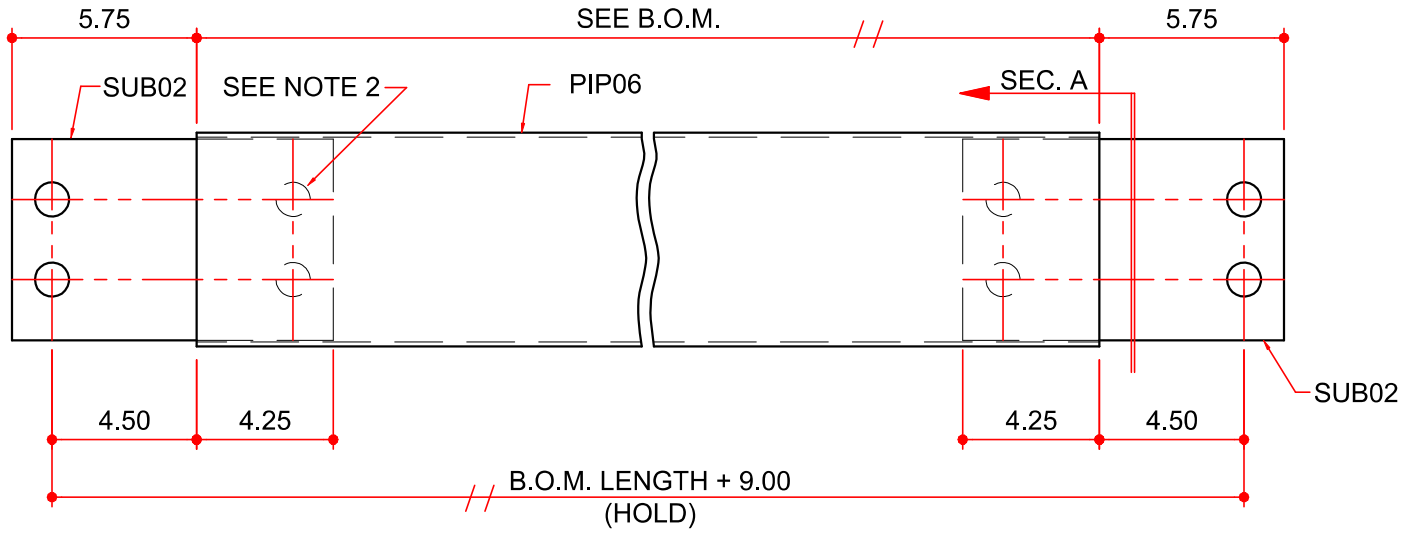

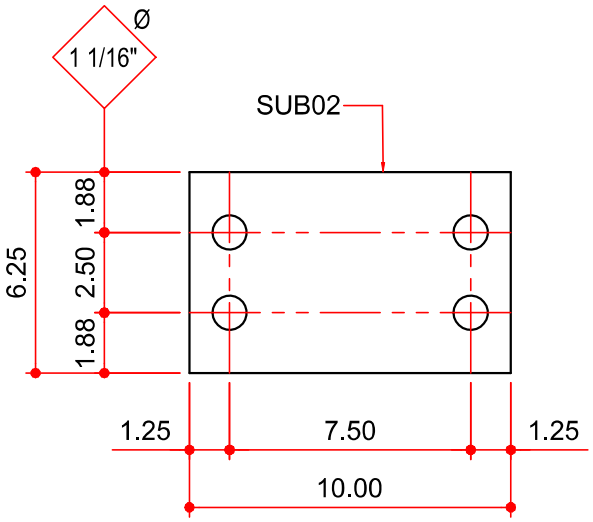

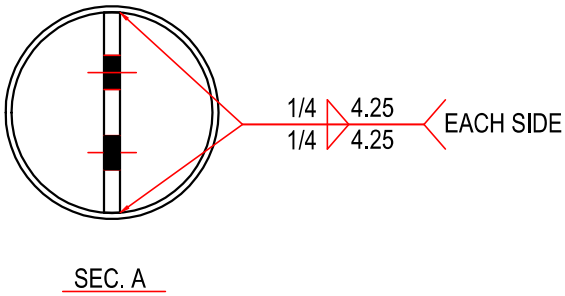

NOTES:

1) ALL WELDS PER AWS STANDARDS.
2) HIDDEN HOLES NOT REQUIRED.

AVAILABLE COLORS

GP, HD, NP, RP